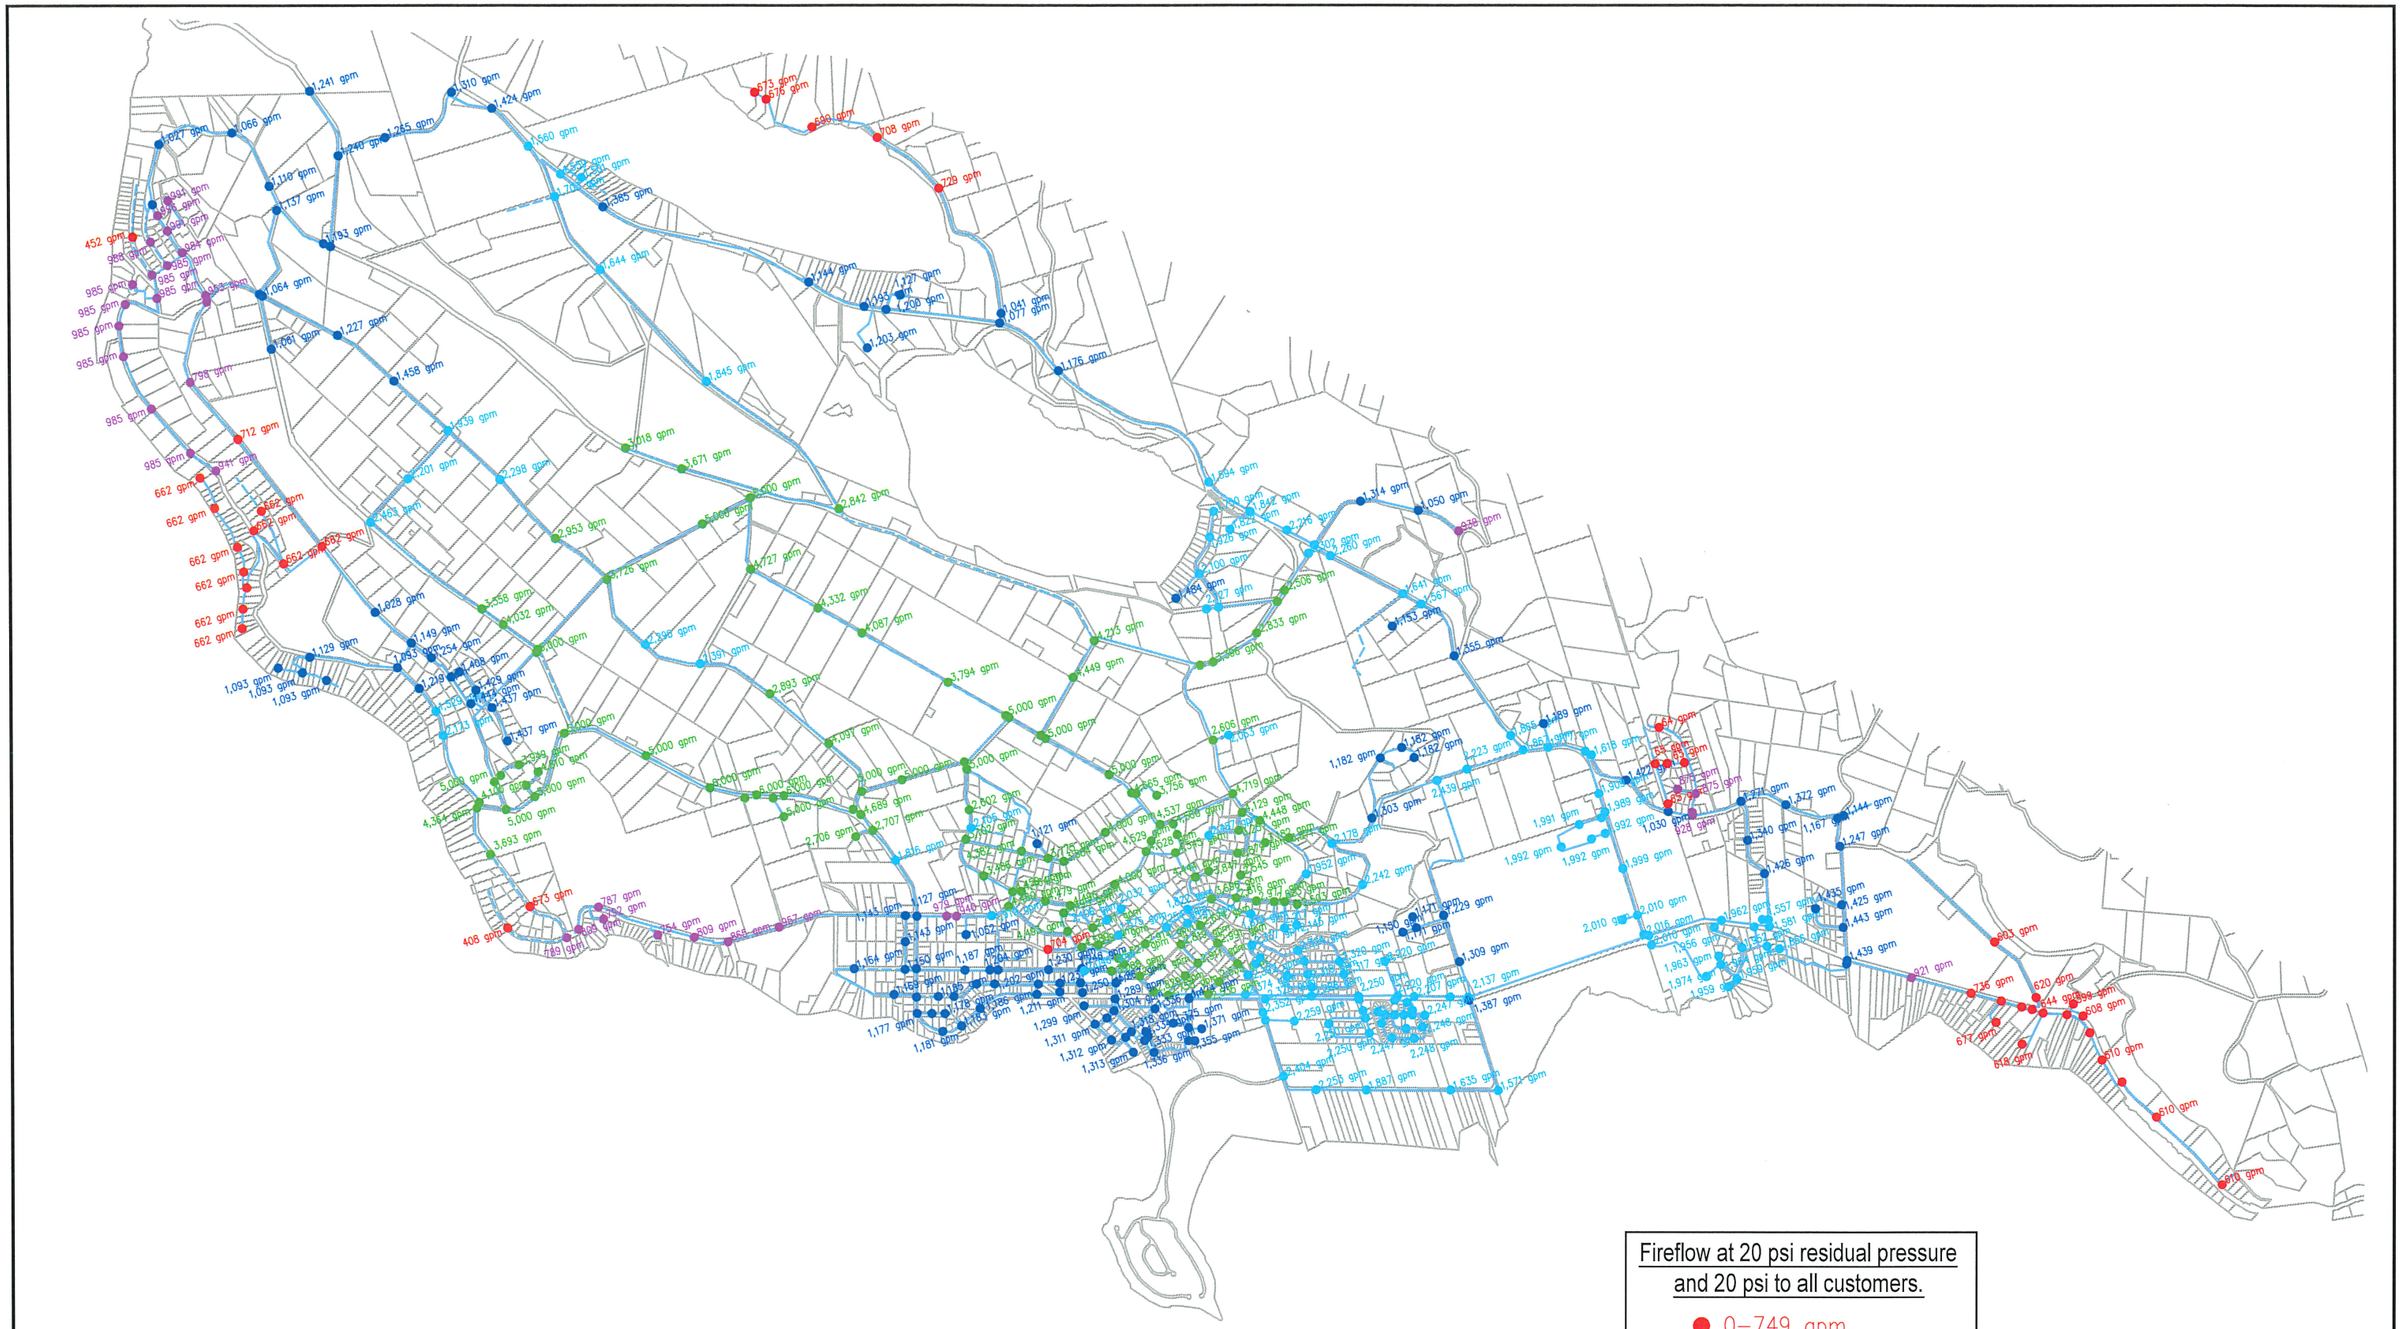

Figure 4.3 - Existing Fire Flow at 20 psi

LAKE CHELAN RECLAMATION DISTRICT
2021 WATER SYSTEM PLAN

SCALE:1 in = 2,000 ft
0" 1/2" 1"
DRAWING IS FULL SCALE WHEN BAR MEASURES 1"

PLOT DATE: 3/22/2021 JOB: LCR 218.150
FILE NAME: LC20-F-FFEXIST.DWG

LAKE CHELAN RECLAMATION DISTRICT MANSON, WA

RH2