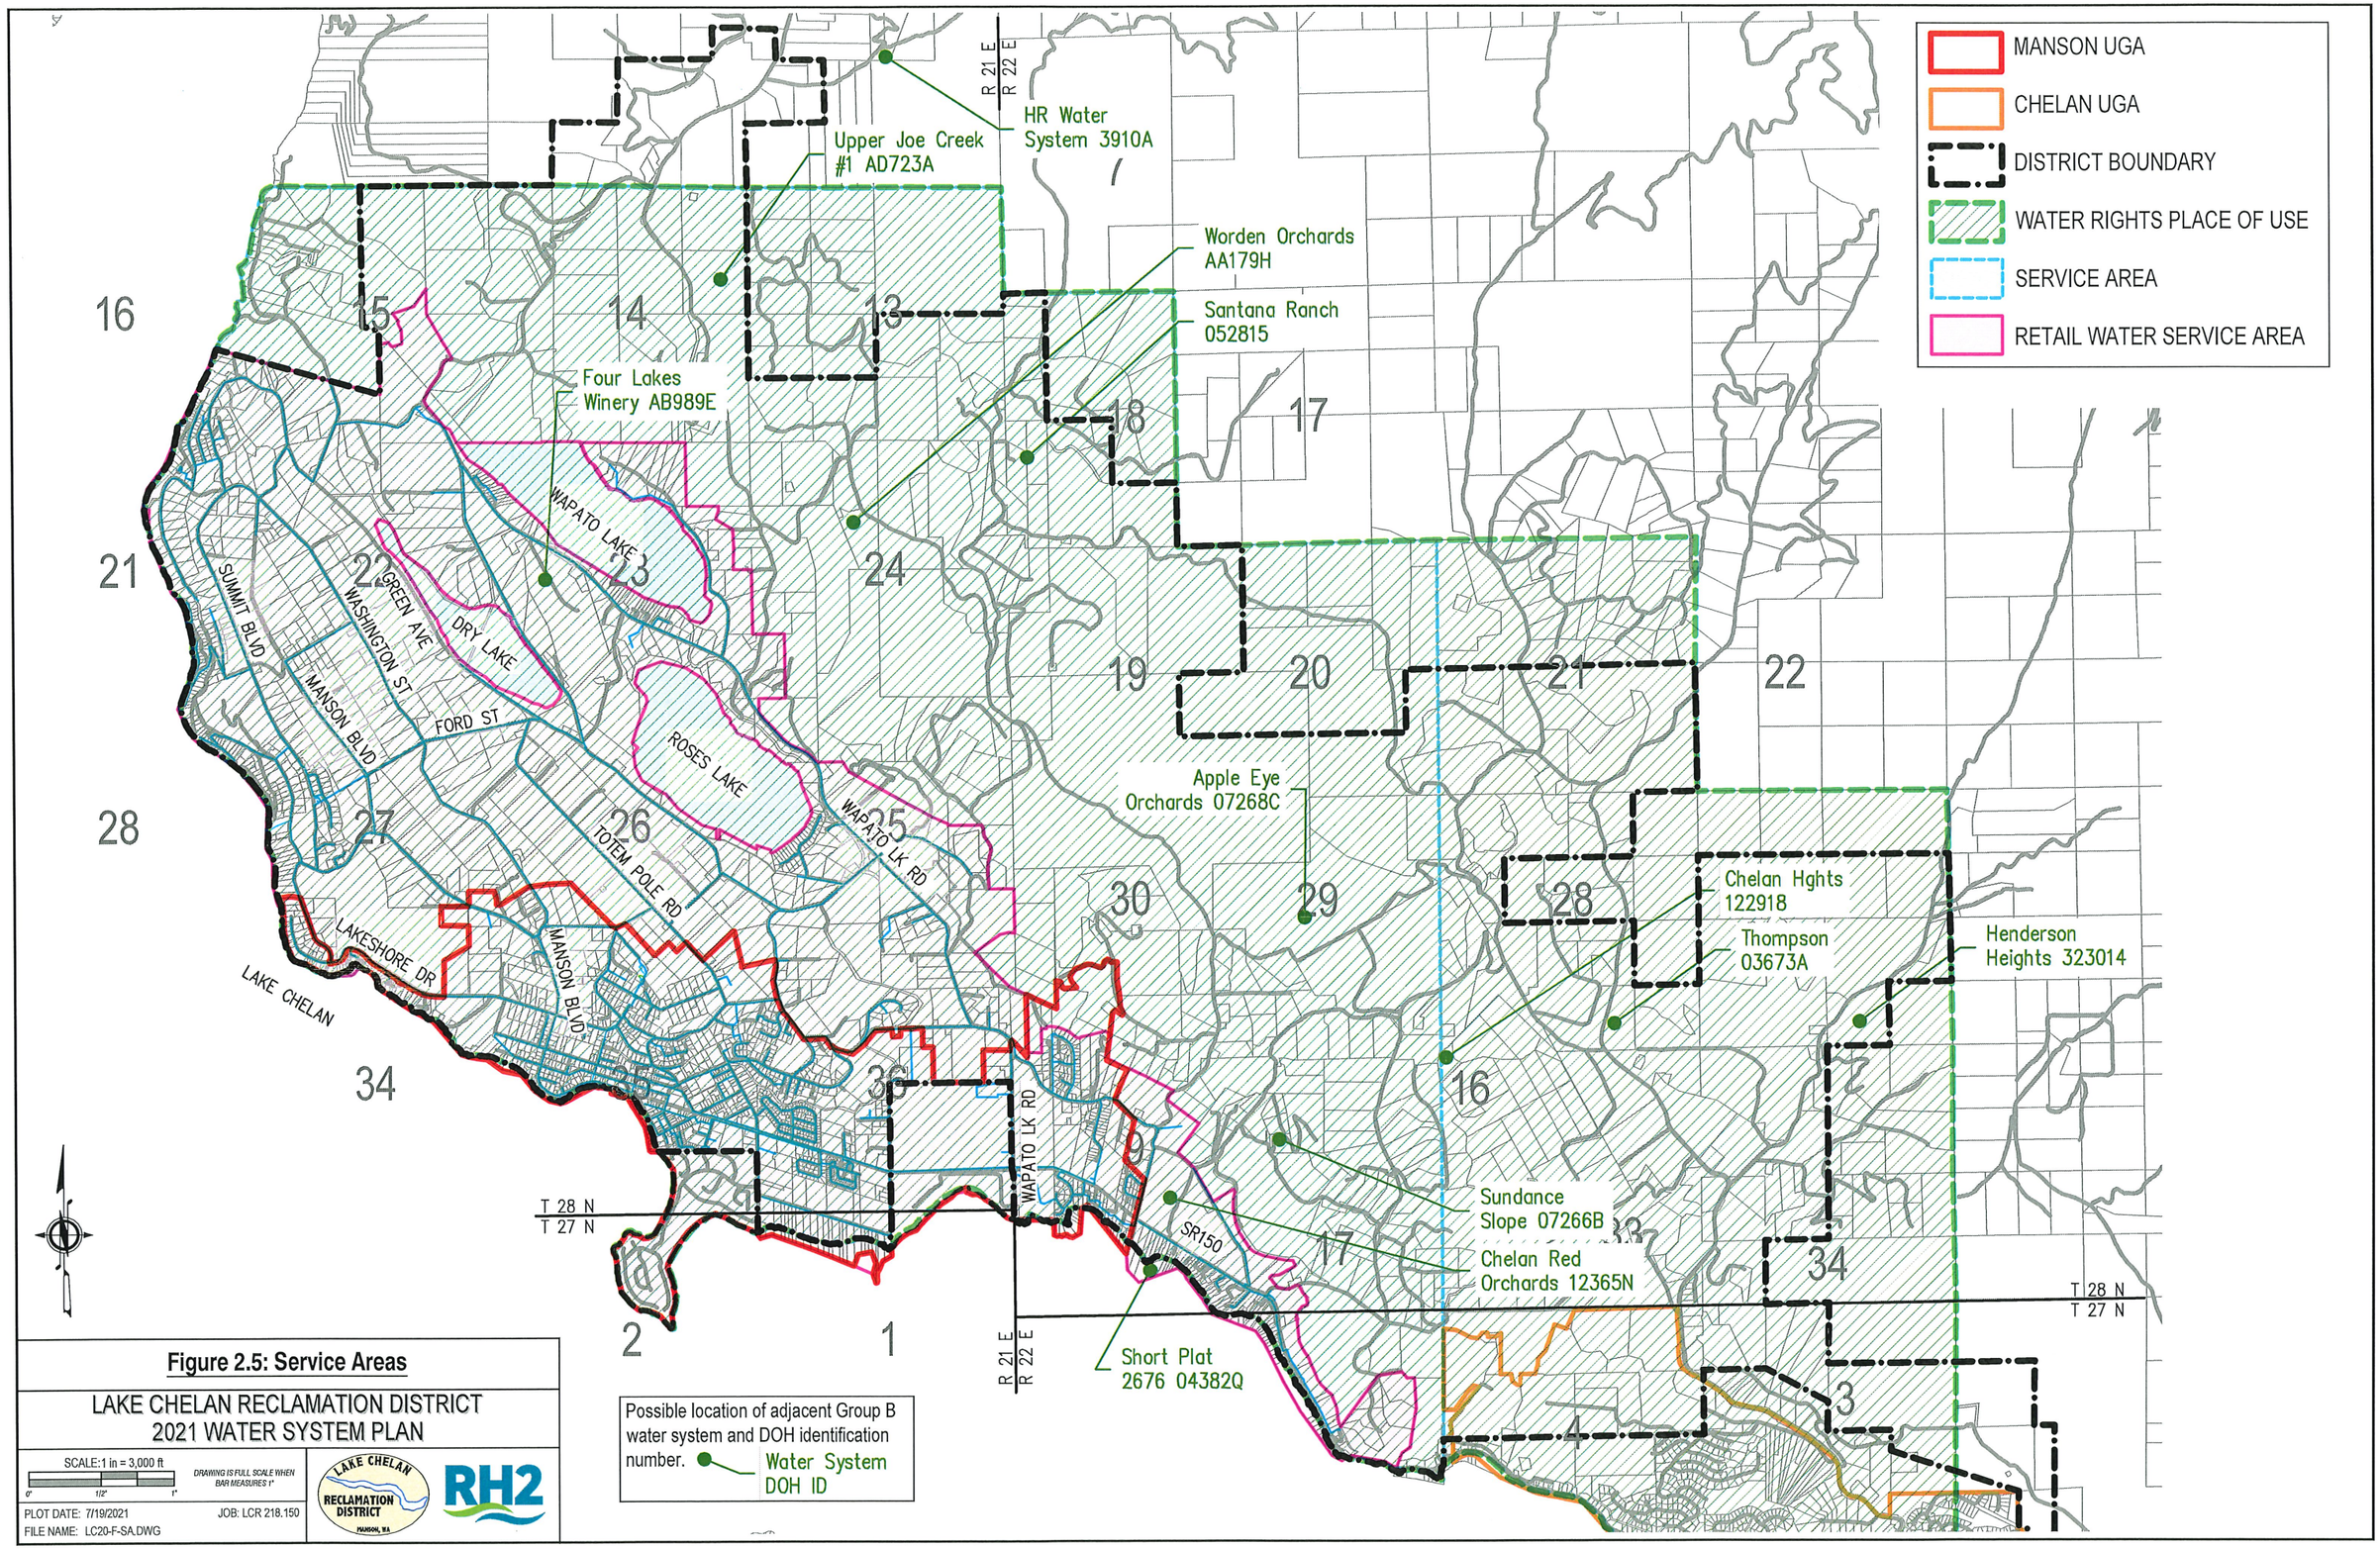

Figure 2.5: Service Areas

LAKE CHELAN RECLAMATION DISTRICT
2021 WATER SYSTEM PLAN

SCALE: 1 in = 3,000 ft (0" 1/2" 1") DRAWING IS FULL SCALE WHEN BAR MEASURES 1"

PLOT DATE: 7/19/2021 JOB: LCR 218.150

FILE NAME: LC20-F-SA.DWG

LAKE CHELAN RECLAMATION DISTRICT MANSON, WA

RH2